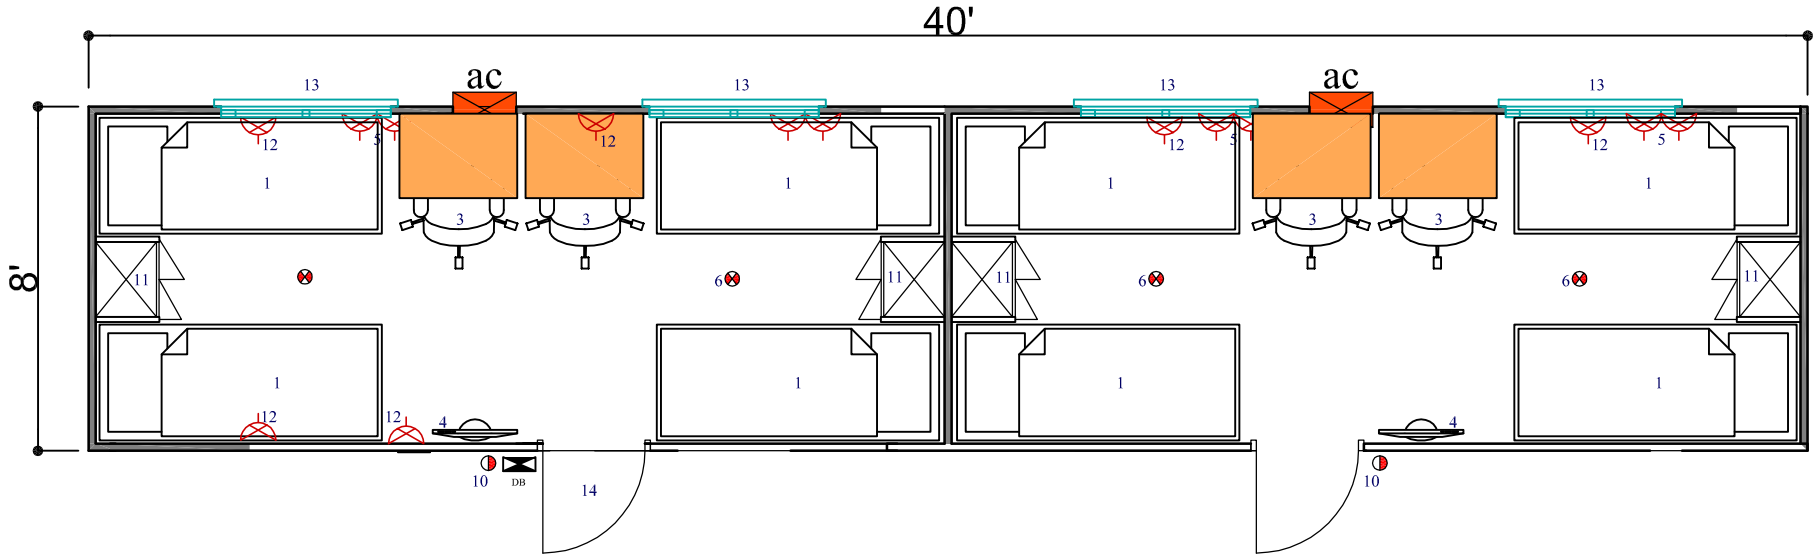

16-MAN DECK ACCOMODATION FLOOR PLAN

LEGEND

1. KING SINGLE DOUBLE DECK BUNKBED / SPRING MATRESS, PILLOW & 2 DRAWERS
2. STUDY DESK WITH DRAWERS
3. CHAIR
4. T.V
5. 13 AMPS TWIN SWITCH SOCKET OUTLET
6. SMOKE DETECTOR
7. 1200 SINGLE FLOURCENT FTG
9. SWITCH
10. PORTABLE EXTINGUISHER
11. WARDROBE
12. 5 AMP SINGLE SOCKET OUTLET
13. 1200 X 1000mm ALU. SLIDING WINDOW
14. STEEL INSULATED DOOR WITH GLASS VISION PANEL

GENERAL NOTES:

1. All dimensions in feet unless otherwise indicated.

Drawing to be read in conjunction with drawing. No.

Title.

PLAN

This drawing is property of S.E.C.O. Ltd., it can not be used without authorization.

REV	REVISION	Date	Drawn	Chk'd	App'd
E					
D					
C					
B					
A					
0					

Southern Engineering Co. Ltd.
P.O. BOX 84162, GPO 80100
MOMBASA, KENYA.
TEL: +254 (0) 41 2227378 / 2311091 / 2, 0722 - 266978
FAX: +254 (0) 41 2316029
E-mail: seco@alphakenya.com

	Name	Date
Drawn	T.O	21.04.08
Chk'd		
App'd		
SCALE	NTS	SIZE

CLIENT:

PROJECT: CONTAINER CABIN

SITE: MOMBASA COUNTRY: KENYA

PROJECT No. : SECO/2008/ PR0018 SHEET 8 OF 10

DRG.NO: SECO/2008/ 18 - 001

Index: E D C B A 0