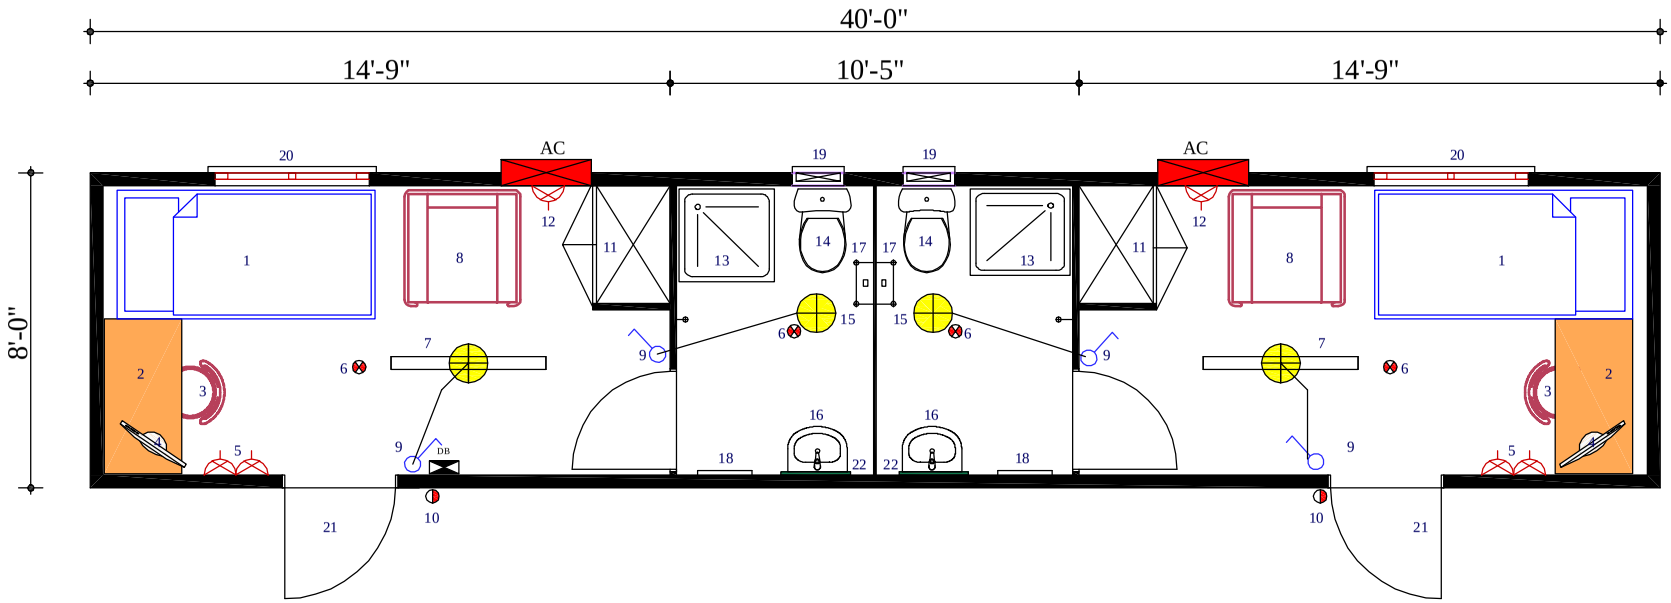

2-MAN DECK ACCOMODATION FLOOR PLAN

LEGEND

1. KING SINGLE BUNKBED / SPRING MATRESS, PILLOW & 2 DRAWERS
2. STUDY DESK WITH DRAWERS
3. CHAIR
4. T.V
5. 13 AMPS TWIN SWITCH SOCKET OUTLET
6. SMOKE DETECTOR
7. 1200 SINGLE FLOURCENT FTG
8. SOFA
9. SWITCH
10. PORTABLE EXTINGUISHER
11. WARDROBE
12. 5 AMP SINGLE SOCKET OUTLET
13. SHOWER TRAY
14. WATER CLOSET
15. CEILING LIGHT POINT
16. WASH HAND BASIN
17. TOILET PAPER HANGER
18. TOWEL HANGER
19. EXHAUST FAN
20. 1200 X 1000mm ALU. SLIDING WINDOW
21. STEEL INSULATED DOOR WITH GLASS VISION PANEL
22. FACE MIRROR

GENERAL NOTES:

1. All dimensions in feet unless otherwise indicated.

Drawing to be read in conjunction with drawing. No.

Title.

PLAN

This drawing is property of S.E.C.O. Ltd., it can not be used without authorization.

REV.	REVISION	Date	Drawn	Chk'd	App'd
E					
D					
C					
B					
A					
0					

Southern Engineering Co. Ltd.
P.O. BOX 84162, GPO 80100
MOMBASA. KENYA.
TEL: +254 (0) 41 2227378 / 2311091 / 2 , 0722 - 356978
FAX: +254 (0) 41 2316029
E-mail: seco@alphakenya.com

	Name	Date
Drawn	T.O	21.04.08
Chk'd		
App'd		
SCALE	NTS	SIZE

CLIENT:

PROJECT: CONTAINER CABIN

SITE: MOMBASA COUNTRY: KENYA

PROJECT No. : SECO/2008/ PR0018

DRG. NO: SECO/2008/ 18 - 001

SHEET 1 OF 10

Index: E D C B A 0