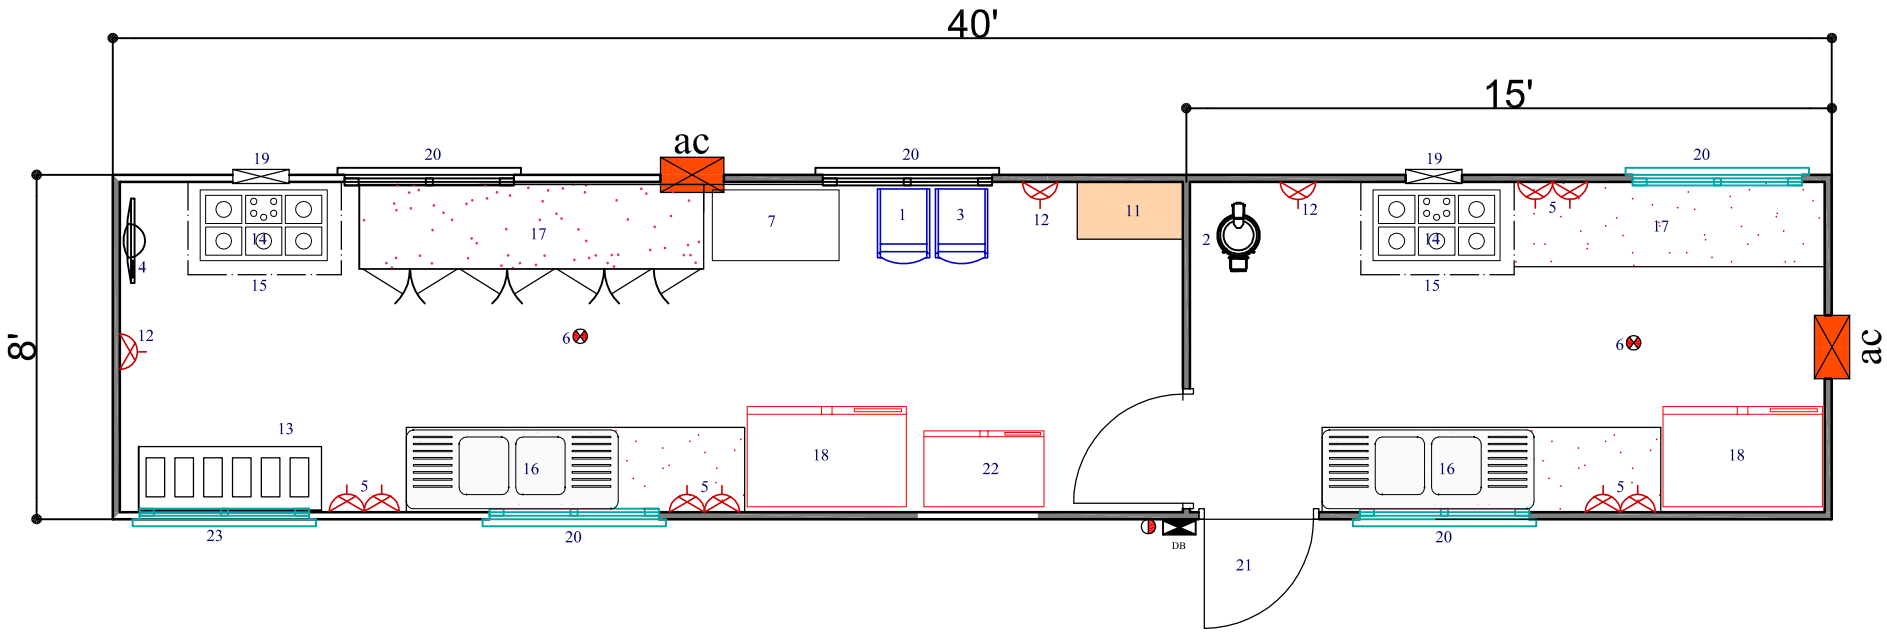

KITCHEN FLOOR PLAN

LEGEND

1. COFFEE MAKER
2. POTATO PEELER
3. WATER DISPENSER
4. T.V
5. 13 AMPS TWIN SWITCH SOCKET OUTLET
6. SMOKE DETECTOR
7. DISH WASHER
9. SWITCH
10. PORTABLE EXTINGUISHER
11. UTILITY TABLE
12. 5 AMP SINGLE SOCKET OUTLET
13. BAIN MARIE
14. COOKER
15. HOOD
16. DOUBLE BOWL SINK
17. WORK TOP WITH SHELVES BELOW
18. FREEZER
19. EXHAUST FAN
20. 1200 X 1000mm ALU. SLIDING WINDOW
21. STEEL INSULATED DOOR WITH GLASS VISION PANEL
22. REFRIGERATOR
23. ROLL UP SERVING WINDOW

GENERAL NOTES:

1. All dimensions in feet unless otherwise indicated.

Drawing to be read in conjunction with drawing. No.

Title.

PLAN

This drawing is property of S.E.C.O. Ltd., it can not be used without authorization.

REV	REVISION	Date	Drawn	Chk'd	App'd
E					
D					
C					
B					
A					
0					

Southern Engineering Co. Ltd.
P.O. BOX 84162, GPO 80100
MOMBASA, KENYA.
TEL: +254 (0) 41 2227378 / 2311091 / 2, 0722 - 266978
FAX: +254 (0) 41 2316029
E-mail: seco@alphakenya.com

	Name	Date
Drawn	T.O	21.04.08
Chk'd		
App'd		
SCALE	NTS	SIZE

CLIENT:

PROJECT: CONTAINER CABIN

SITE: MOMBASA COUNTRY: KENYA

PROJECT No. : SECO/2008/ PR0018 SHEET 7 OF 10

DRG.NO: SECO/2008/ 18 - 001

Index: E D C B A 0